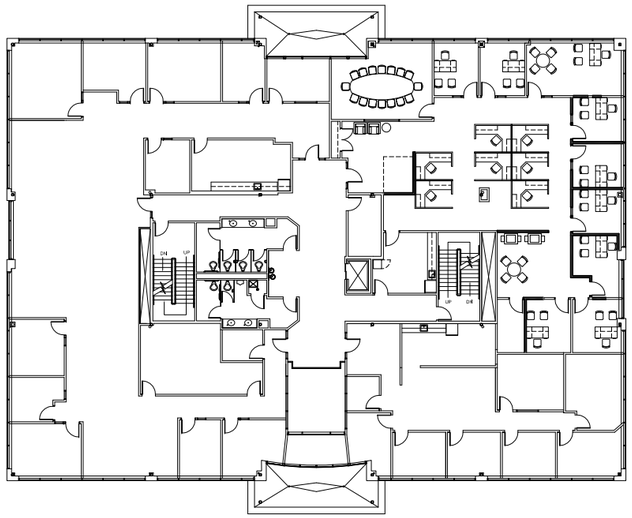

KEYPLAN 4
SCALE: NTS

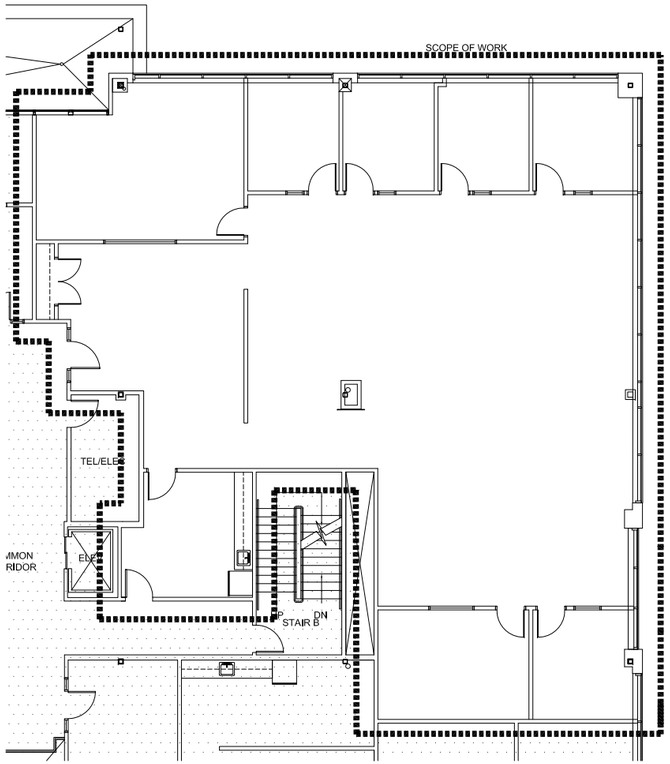

EXISTING CONDITIONS SECOND FLOOR PLAN 1
SCALE: 1/8" = 1'-0"

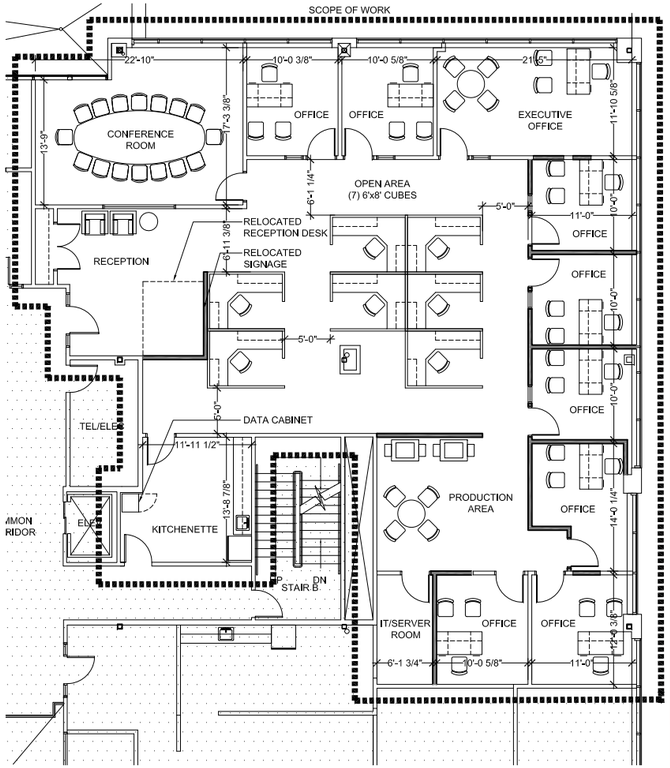

SECOND FLOOR PLAN - SCHEME 3A 3
SCALE: 1/8" = 1'-0"

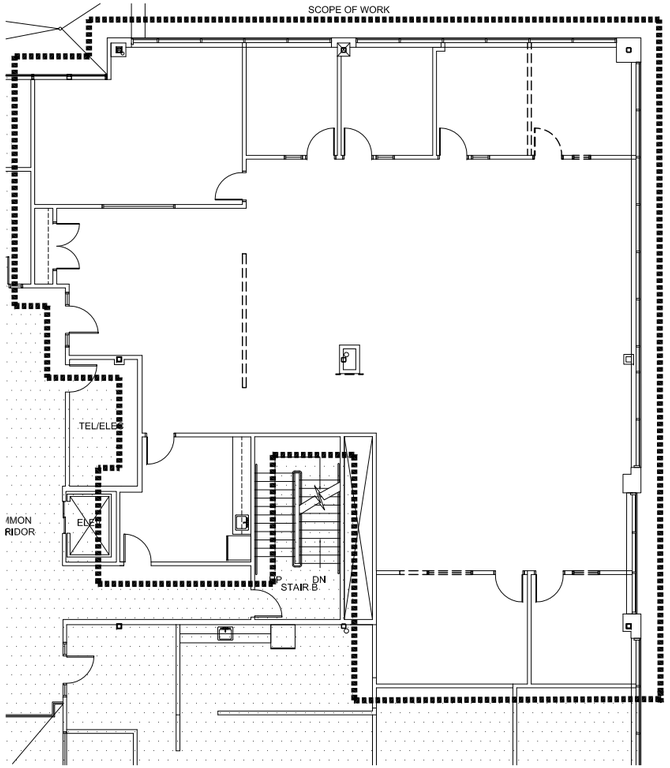

SELECTIVE REMOVAL SECOND FLOOR PLAN 2
SCALE: 1/8" = 1'-0"

CAPITAL GROUP PROPERTIES

Key Plan:

4,599 RSF

Architect's Stamp:

Project:

PFE
153 Cordaville Road
Southborough, MA 01772

Client:
Capital Group Properties
259 Turnpike Road
Southborough, MA 01772
Tel: (508) 357-8825

Project #: 14024

Scale: As Noted

Issue:	Date:
Scheme 1	05.07.14
Scheme 2	06.16.14
Scheme 3A&B	07.11.14

Revisions:	Date:

Drawing Title:
Second Floor Plan

Sheet Number:

A.102

ahp ARCHITECTS CREATIVE THINKING
20 Chelmsford Street, Chelmsford, Ma. 01824
Tel: (978) .244.1100 Fax: (978).244.1191
www.ahparchitects.com

THESE DOCUMENTS AND ALL IDEAS, ARRANGEMENTS, DESIGNS AND PLANS INDICATED THEREON OR REPRESENTED THEREBY ARE OWNED BY AND REMAIN THE PROPERTY OF AHP ARCHITECTS AND COPYRIGHTED FOR ANY PURPOSE WHATSOEVER EXCEPT WITH SPECIFIC WRITTEN PERMISSION.
© 2013 AHP ARCHITECTS