FRONT ELEVATION (3636 s.f.)

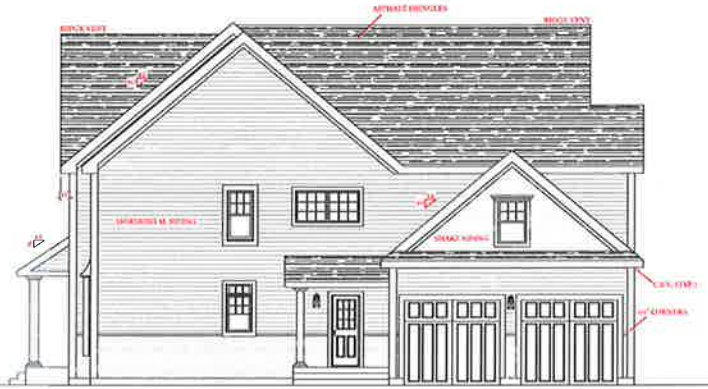

RIGHT ELEVATION

LEFT ELEVATION

REAR ELEVATION

NOTES:

GENERAL NOTES:

1. These plans are drawn as required for construction by an experienced licensed general contractor.
2. The General contractor shall fully comply with the current edition of the Massachusetts State Building Code and all additional local requirements.
3. Written dimensions shall have precedence over scaled dimensions. The general contractor shall verify and is responsible for all dimensions (including rough openings) and conditions on the job and must notify this office of any variations from these drawings. Any defects in the construction documents shall be brought to the attention of this office before proceeding with work. Reasonable time not allowed this office to correct defects shall place the burden of cost and liability from such defects upon the contractor.

R.C. Searles Associates
Exclusive Home Designers
Design / Build
Phone No. (508) 466-3202
17 Glenwood St.
Holden Ma.

NOTICE OF COPYRIGHT
Pursuant to the Federal Copyright Act, these plans whether a preliminary layout or sketch, full construction set, partial set, building set, study set or copy prints, contain the copyright notice and are duly registered with Library of Congress (copyright reserved) and rights for R.C. Searles Associates. These plans may be used only once, unless a written agreement between the office and client is approved. Any unauthorized, limited, reproduction, reuse or limitation of alternative work in copyright, published and any variation will be prosecuted to the fullest extent of the law.

MACARTHUR FAMILY RESIDENCE

ELEVATIONS

C-1113

DATE:	6/13/16
SCALE:	3/16"=1'-0"
DRAWN BY:	RWS
CHECKED BY:	RCS
Sheet	1 OF 9

1

WWW.RCSEARLES.COM